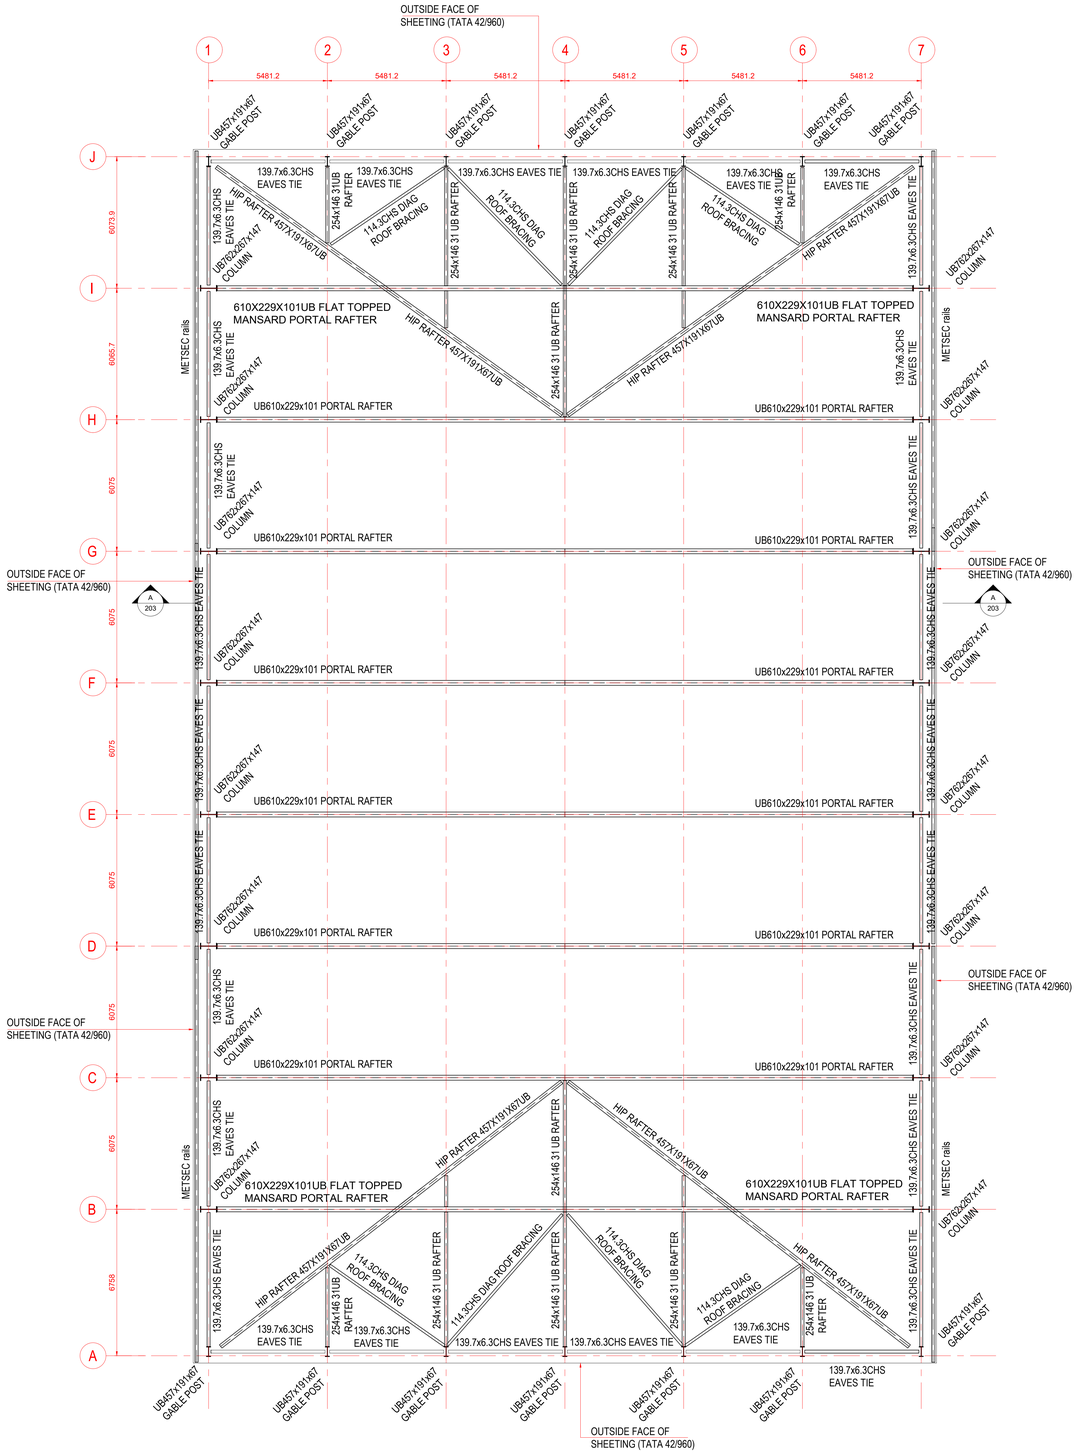

STEEL ROOF PLAN

SCALE 1:100

REV	DATE	REVISION DETAILS	DRAWN	CHKD	APPRD
P01	20.11.23	FIRST ISSUE	rd	ad	jj

CLIENT:
AMJAD IQBAL

PROJECT:
PLOT 3 VENTURE POINT,SPEKE

DRAWING TITLE:
STEEL ROOF PLAN

DRAWING STATUS:
PRELIMINARY

A0

LACEYDARWEN
STRUCTURAL & CIVIL ENGINEERS

SCALE	PROJECT NUMBER		REV
1:100	LD23-028	201	P01